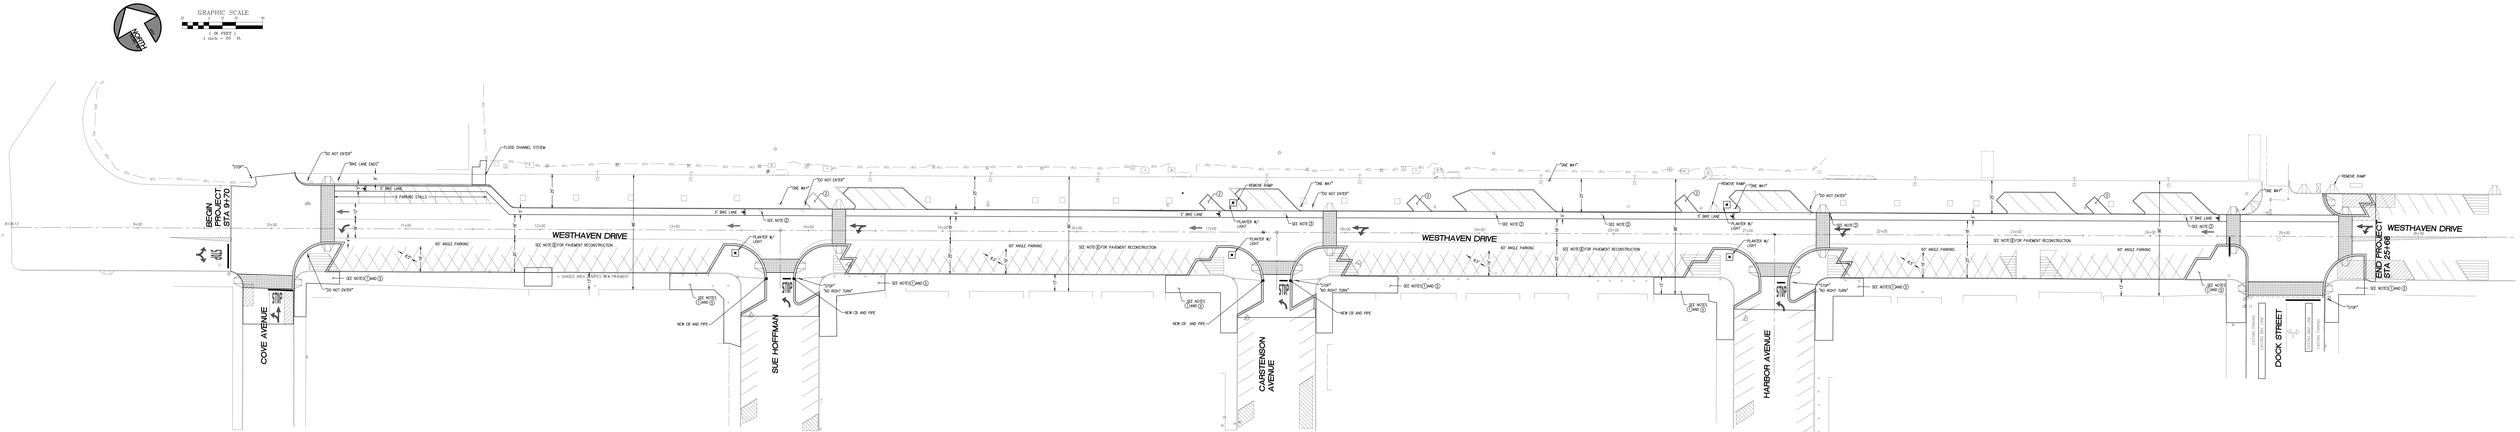

W:\Projects 2008\0813 Westhaven Drive\07 Drawings\Consultants\Dwgs from Consultants\APEX_concept\31194CONCEPT-sw.dwg, 1/26/2009 4:22:27 PM, DWG To PDF.pc3